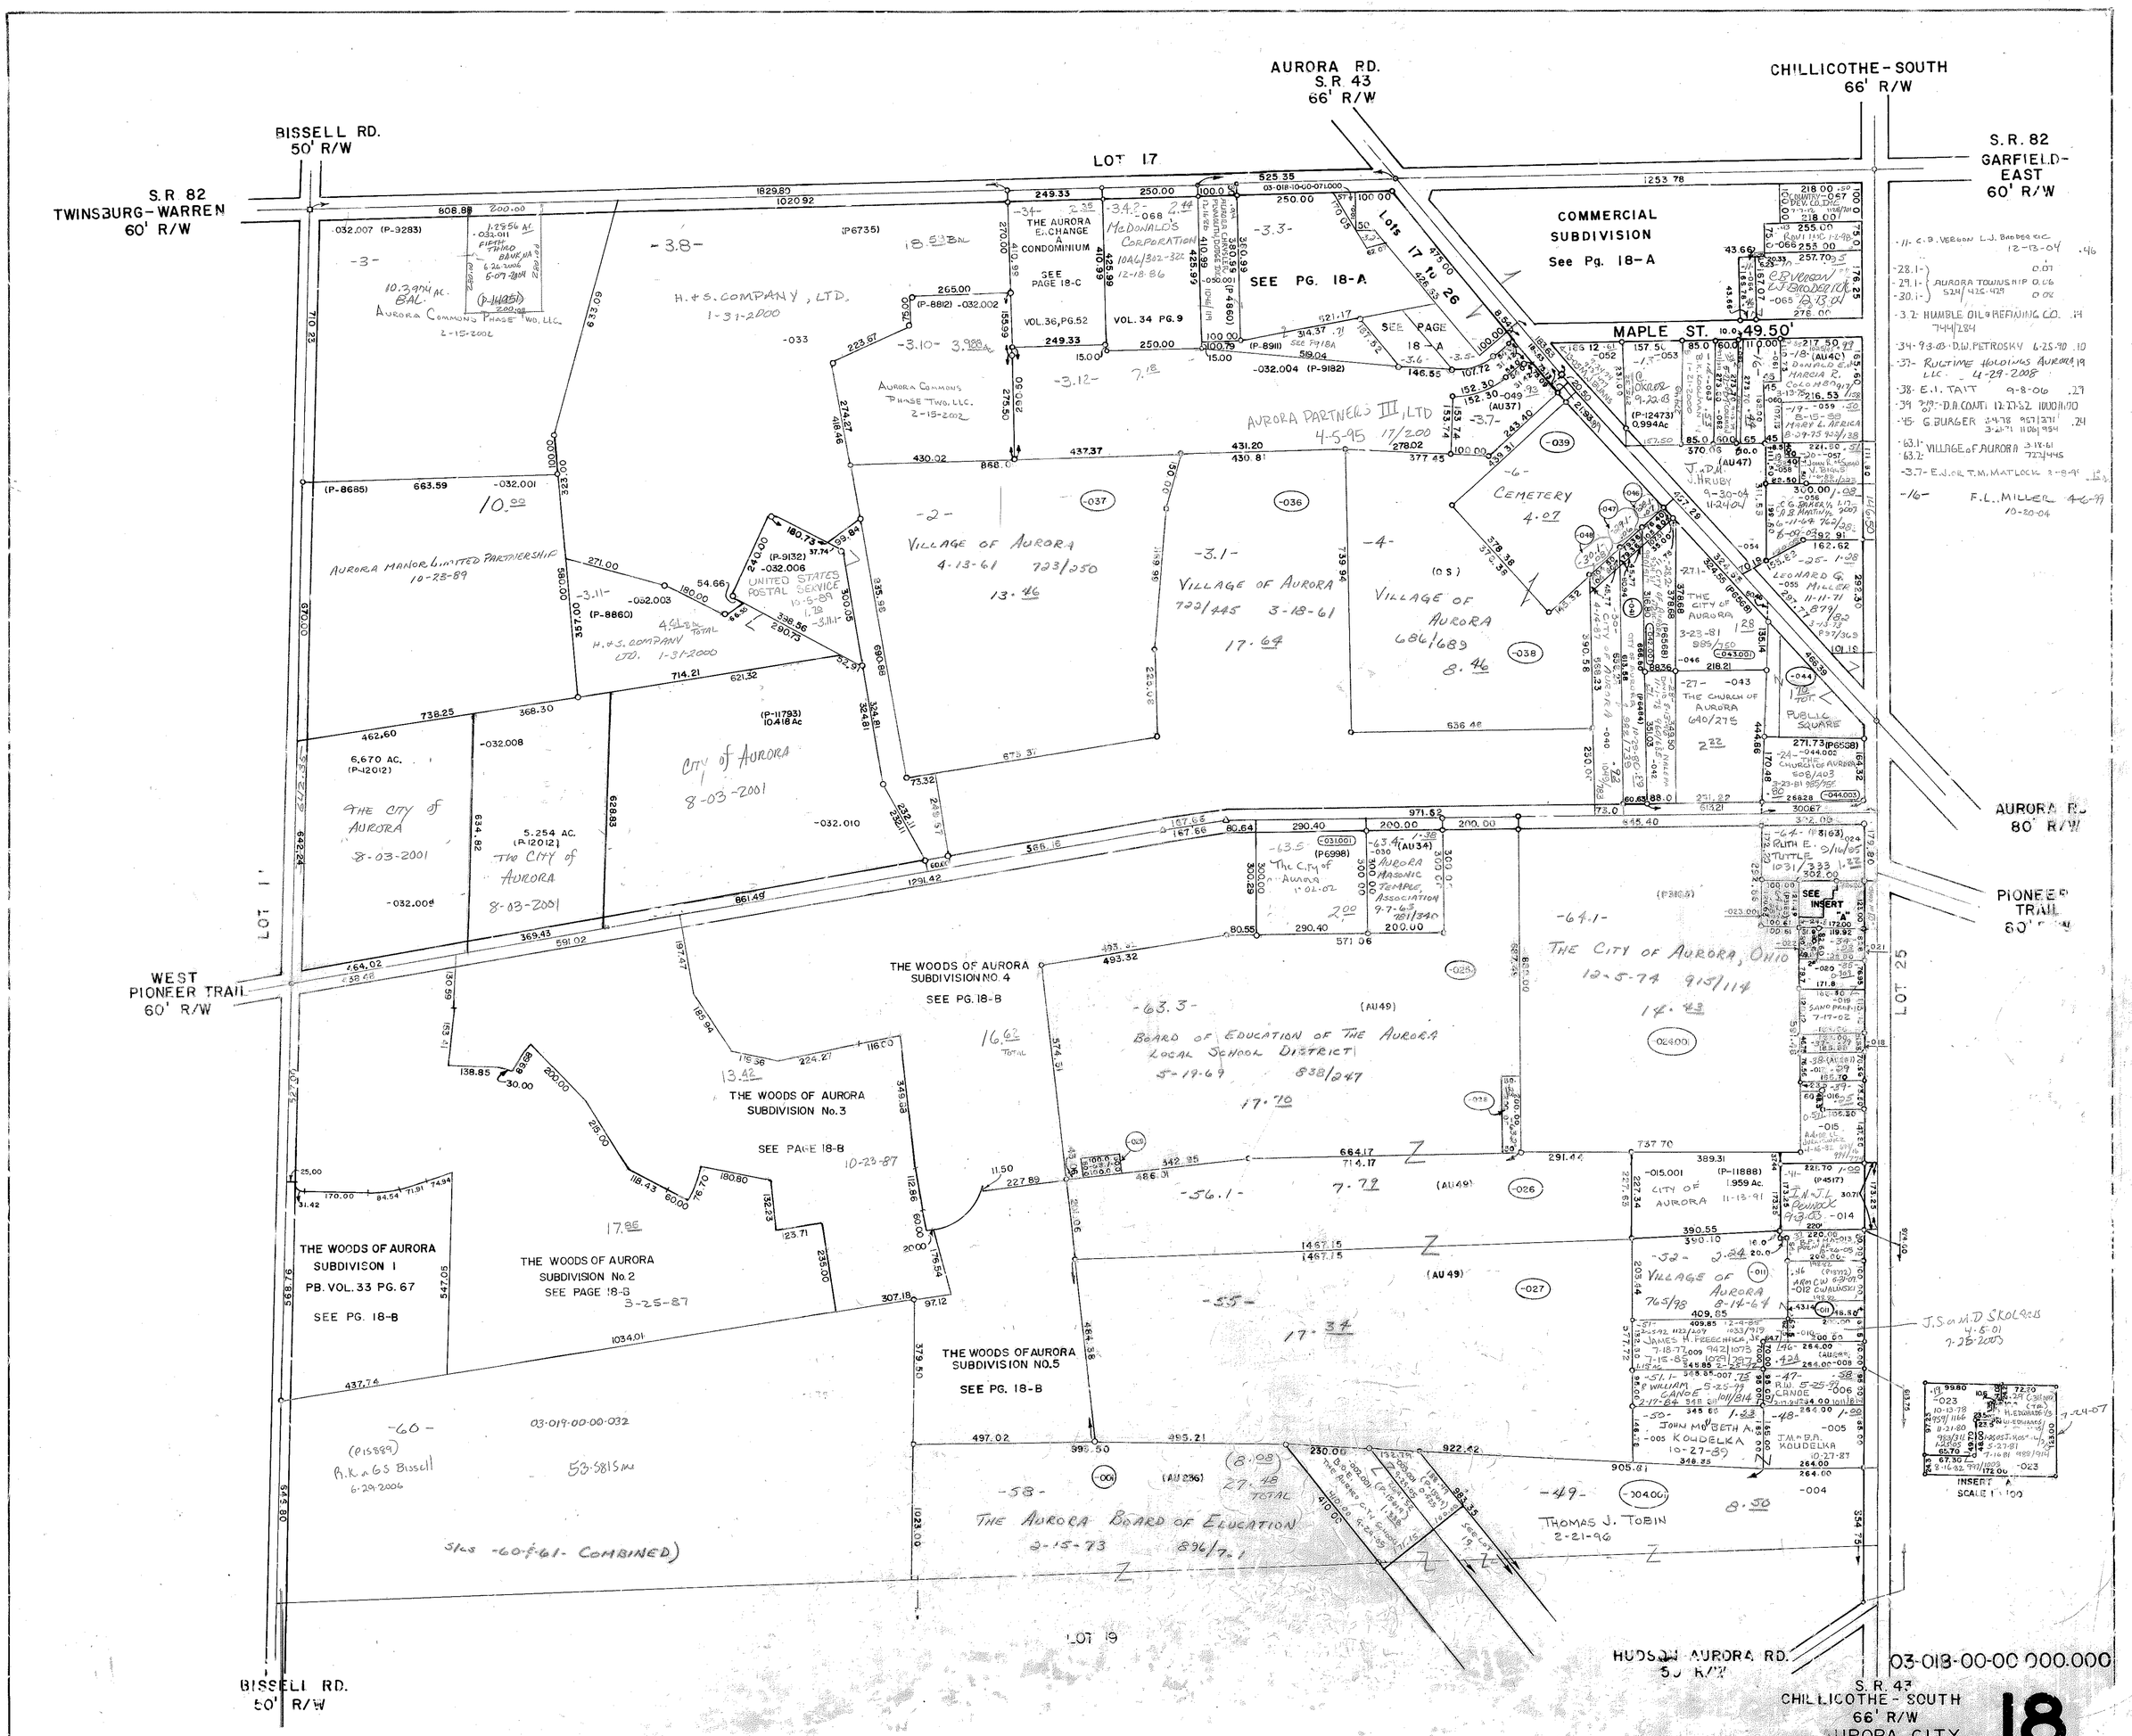
AURORA RD.
S.R. 43
66' R/W
CHILLICOTHE-SOUTH
66' R/W
BISSELL RD.
50' R/W
S.R. 82
TWINSBURG-WARREN
60' R/W
S.R. 82
GARFIELD-EAST
60' R/W
LOT 17
COMMERCIAL SUBDIVISION
See Pg. 18-A
MAPLE ST. 49.50'
THE AURORA EXCHANGE A CONDOMINIUM
SEE PAGE 18-C
McDONALD'S CORPORATION
SEE PG. 18-A
SEE PAGE 18-A
H.+S. COMPANY, LTD.
AURORA COMMONS PHASE TWO, LLC.
AURORA PARTNERS III, LTD
AURORA MANOR LIMITED PARTNERSHIP
VILLAGE OF AURORA
UNITED STATES POSTAL SERVICE
CEMETERY
THE CITY OF AURORA
THE CHURCH OF AURORA
PUBLIC SQUARE
AURORA RD.
80' R/W
PIONEER TRAIL
60' R/W
WEST PIONEER TRAIL
60' R/W
LOT 11
LOT 25
THE WOODS OF AURORA SUBDIVISION NO. 4
SEE PG. 18-B
THE WOODS OF AURORA SUBDIVISION No. 3
SEE PAGE 18-B
THE WOODS OF AURORA SUBDIVISION 1
PB. VOL. 33 PG. 67
SEE PG. 18-B
THE WOODS OF AURORA SUBDIVISION No. 2
SEE PAGE 18-B
THE WOODS OF AURORA SUBDIVISION NO. 5
SEE PG. 18-B
BOARD OF EDUCATION OF THE AURORA LOCAL SCHOOL DISTRICT
THE CITY OF AURORA, OHIO
THOMAS J. TOBIN
THE AURORA BOARD OF EDUCATION
LOT 19
HUDSON AURORA RD.
50' R/W
BISSELL RD.
50' R/W
03-018-00-00 000.000
S.R. 43
CHILLICOTHE - SOUTH
66' R/W
AURORA CITY
SCALE: 1" = 200'
18