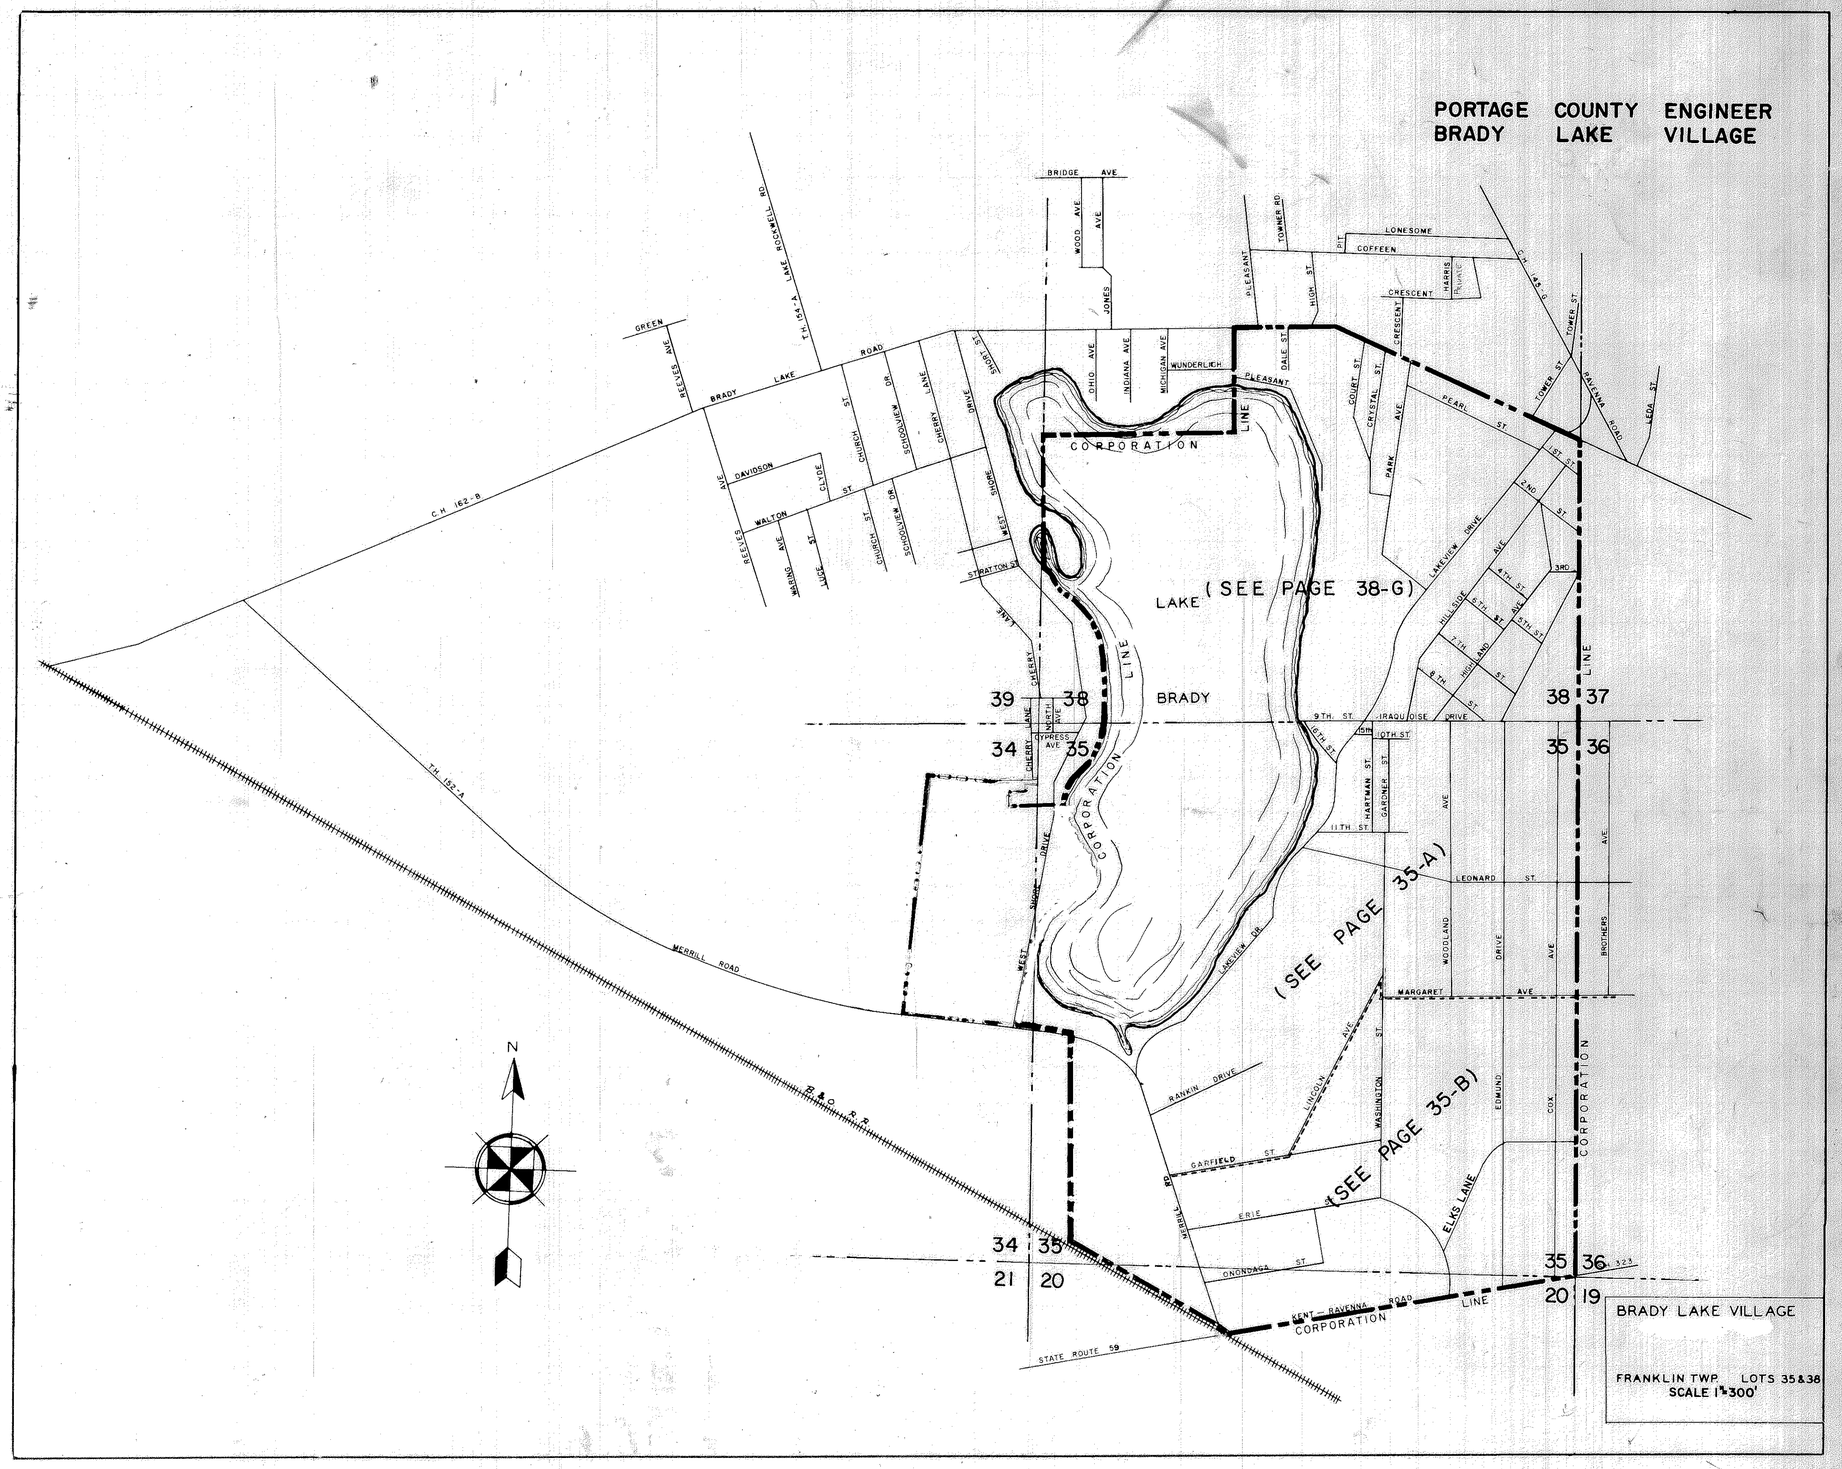
PORTAGE COUNTY ENGINEER
BRADY LAKE VILLAGE
BRADY LAKE VILLAGE
FRANKLIN TWP. LOTS 35&38
SCALE 1"=300'
CORPORATION LINE
(SEE PAGE 38-G)
(SEE PAGE 35-A)
(SEE PAGE 35-B)
BRADY LAKE
N
BRIDGE AVE
WOOD AVE
JONES
OHIO AVE
INDIANA AVE
MICHIGAN AVE
WUNDERLICH
PLEASANT
TOWNER RD
LONESOME
COFFEEN
CRESCENT
HARRIS
PRIVATE
HIGH ST
DALE ST
COURT ST
CRYSTAL ST
PARK AVE
PEARL ST
TOWER ST
RAVENNA ROAD
LEA ST
LAKEVIEW DRIVE
HILLSIDE
HIGHLAND ST
IROQUOISE DRIVE
9TH ST
10TH ST
11TH ST
HARTMAN ST
GARDNER ST
LEONARD ST
MARGARET AVE
WOODLAND DRIVE
BROTHERS AVE
EDMUND
COX
WASHINGTON ST
LINCOLN AVE
RANKIN DRIVE
GARFIELD ST
ERIE
ONONDAGA ST
ELKS LANE
KENT - RAVENNA ROAD
STATE ROUTE 59
MERRILL ROAD
T.H. 152-A
T.H. 154-A
LAKE ROCKWELL RD
C.H. 162-B
C.H. 145-G
GREEN
REEVES AVE
BRADY LAKE ROAD
DAVIDSON
WALTON
WARNER AVE
LUCE ST
CLYDE
CHURCH ST
SCHOOLVIEW DR
CHERRY LANE
SHORE DRIVE
WEST SHORE
STRATTON ST
CYPRESS AVE
MARTIN
WEST SHORE DRIVE
LAKEVIEW DR
Z & O R.R.
39
38
37
34
35
36
21
20
19