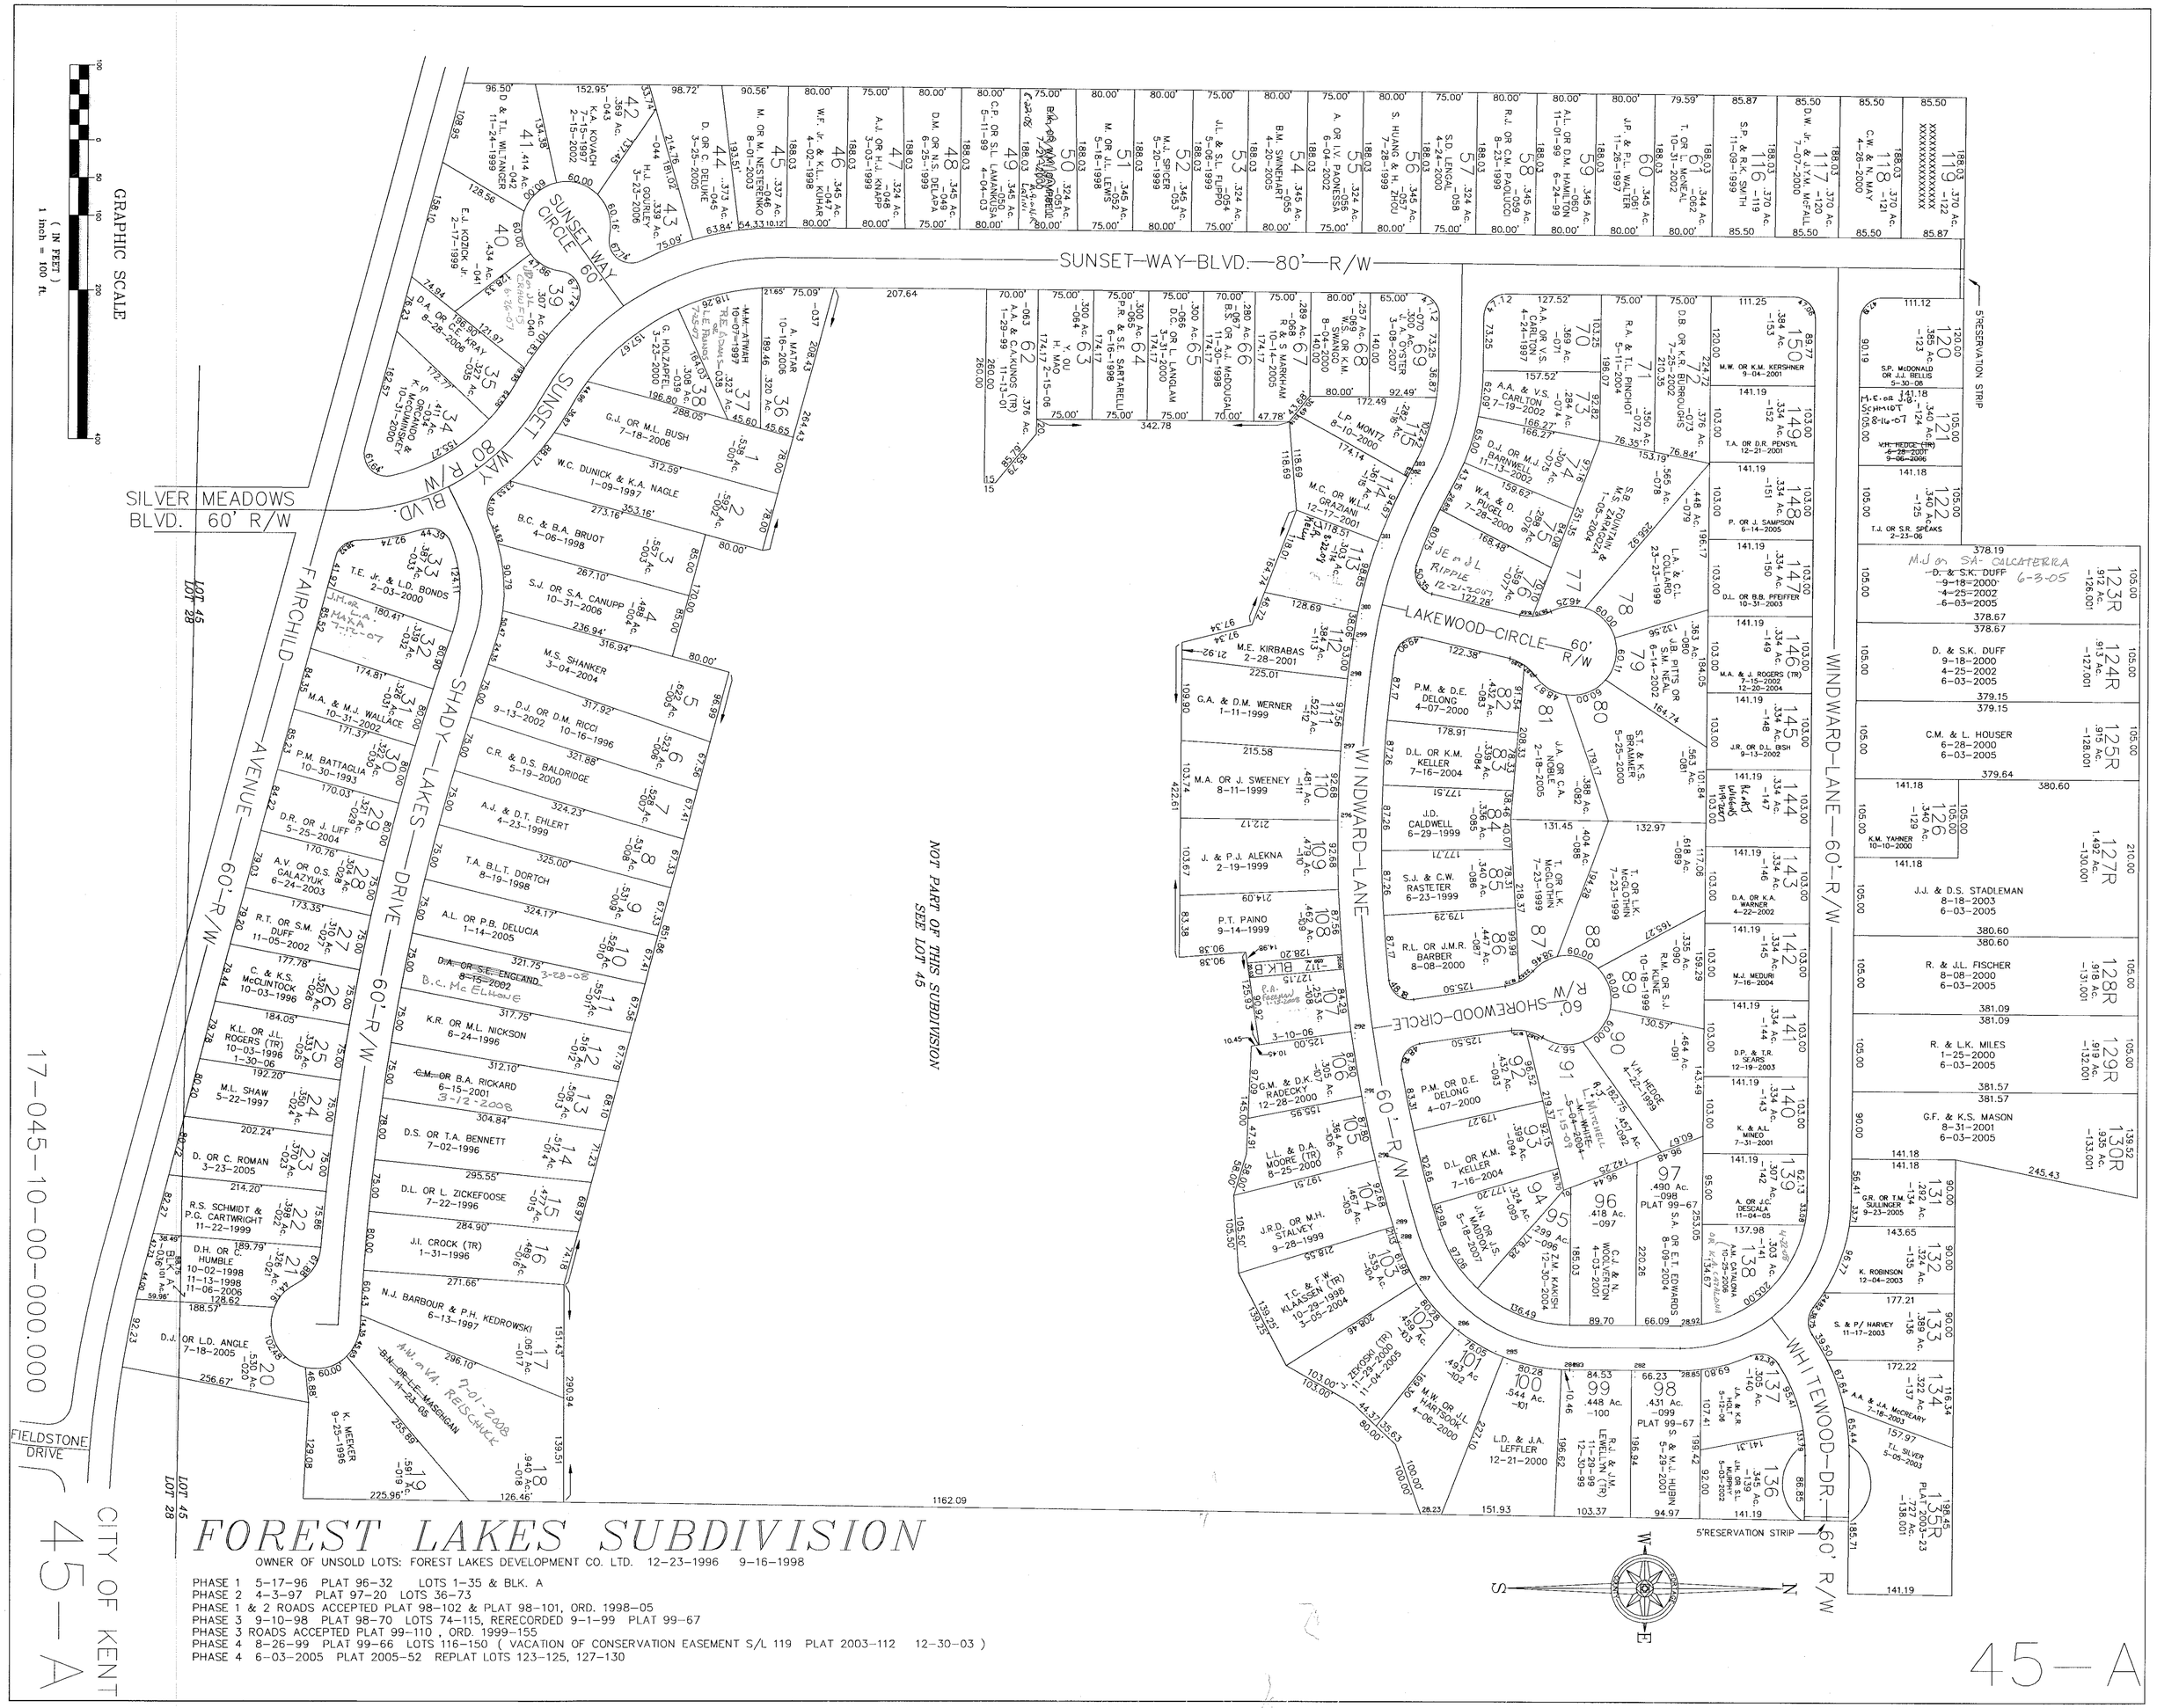
GRAPHIC SCALE
(IN FEET)
1 inch = 100 ft.
SUNSET WAY BLVD. 80' R/W
SUNSET WAY CIRCLE 60'
SUNSET-WAY-BLVD.—80'—R/W
SILVER MEADOWS BLVD. 60' R/W
FAIRCHILD AVENUE—60'-R/W
SHADY—LAKES—DRIVE—60'-R/W
WINDWARD—LANE
WINDWARD—LANE—60'-R/W
LAKEWOOD—CIRCLE—60' R/W
60' R/W SHOREWOOD-CIRCLE
WHITEWOOD-DR.—60' R/W
5'RESERVATION STRIP
FIELDSTONE DRIVE
LOT 45
LOT 28
NOT PART OF THIS SUBDIVISION SEE LOT 45
17-045-10-00-000.000
CITY OF KENT
45—A
FOREST LAKES SUBDIVISION
OWNER OF UNSOLD LOTS: FOREST LAKES DEVELOPMENT CO. LTD. 12-23-1996 9-16-1998
PHASE 1 5-17-96 PLAT 96-32 LOTS 1-35 & BLK. A
PHASE 2 4-3-97 PLAT 97-20 LOTS 36-73
PHASE 1 & 2 ROADS ACCEPTED PLAT 98-102 & PLAT 98-101, ORD. 1998-05
PHASE 3 9-10-98 PLAT 98-70 LOTS 74-115, RERECORDED 9-1-99 PLAT 99-67
PHASE 3 ROADS ACCEPTED PLAT 99-110 , ORD. 1999-155
PHASE 4 8-26-99 PLAT 99-66 LOTS 116-150 (VACATION OF CONSERVATION EASEMENT S/L 119 PLAT 2003-112 12-30-03)
PHASE 4 6-03-2005 PLAT 2005-52 REPLAT LOTS 123-125, 127-130
45—A