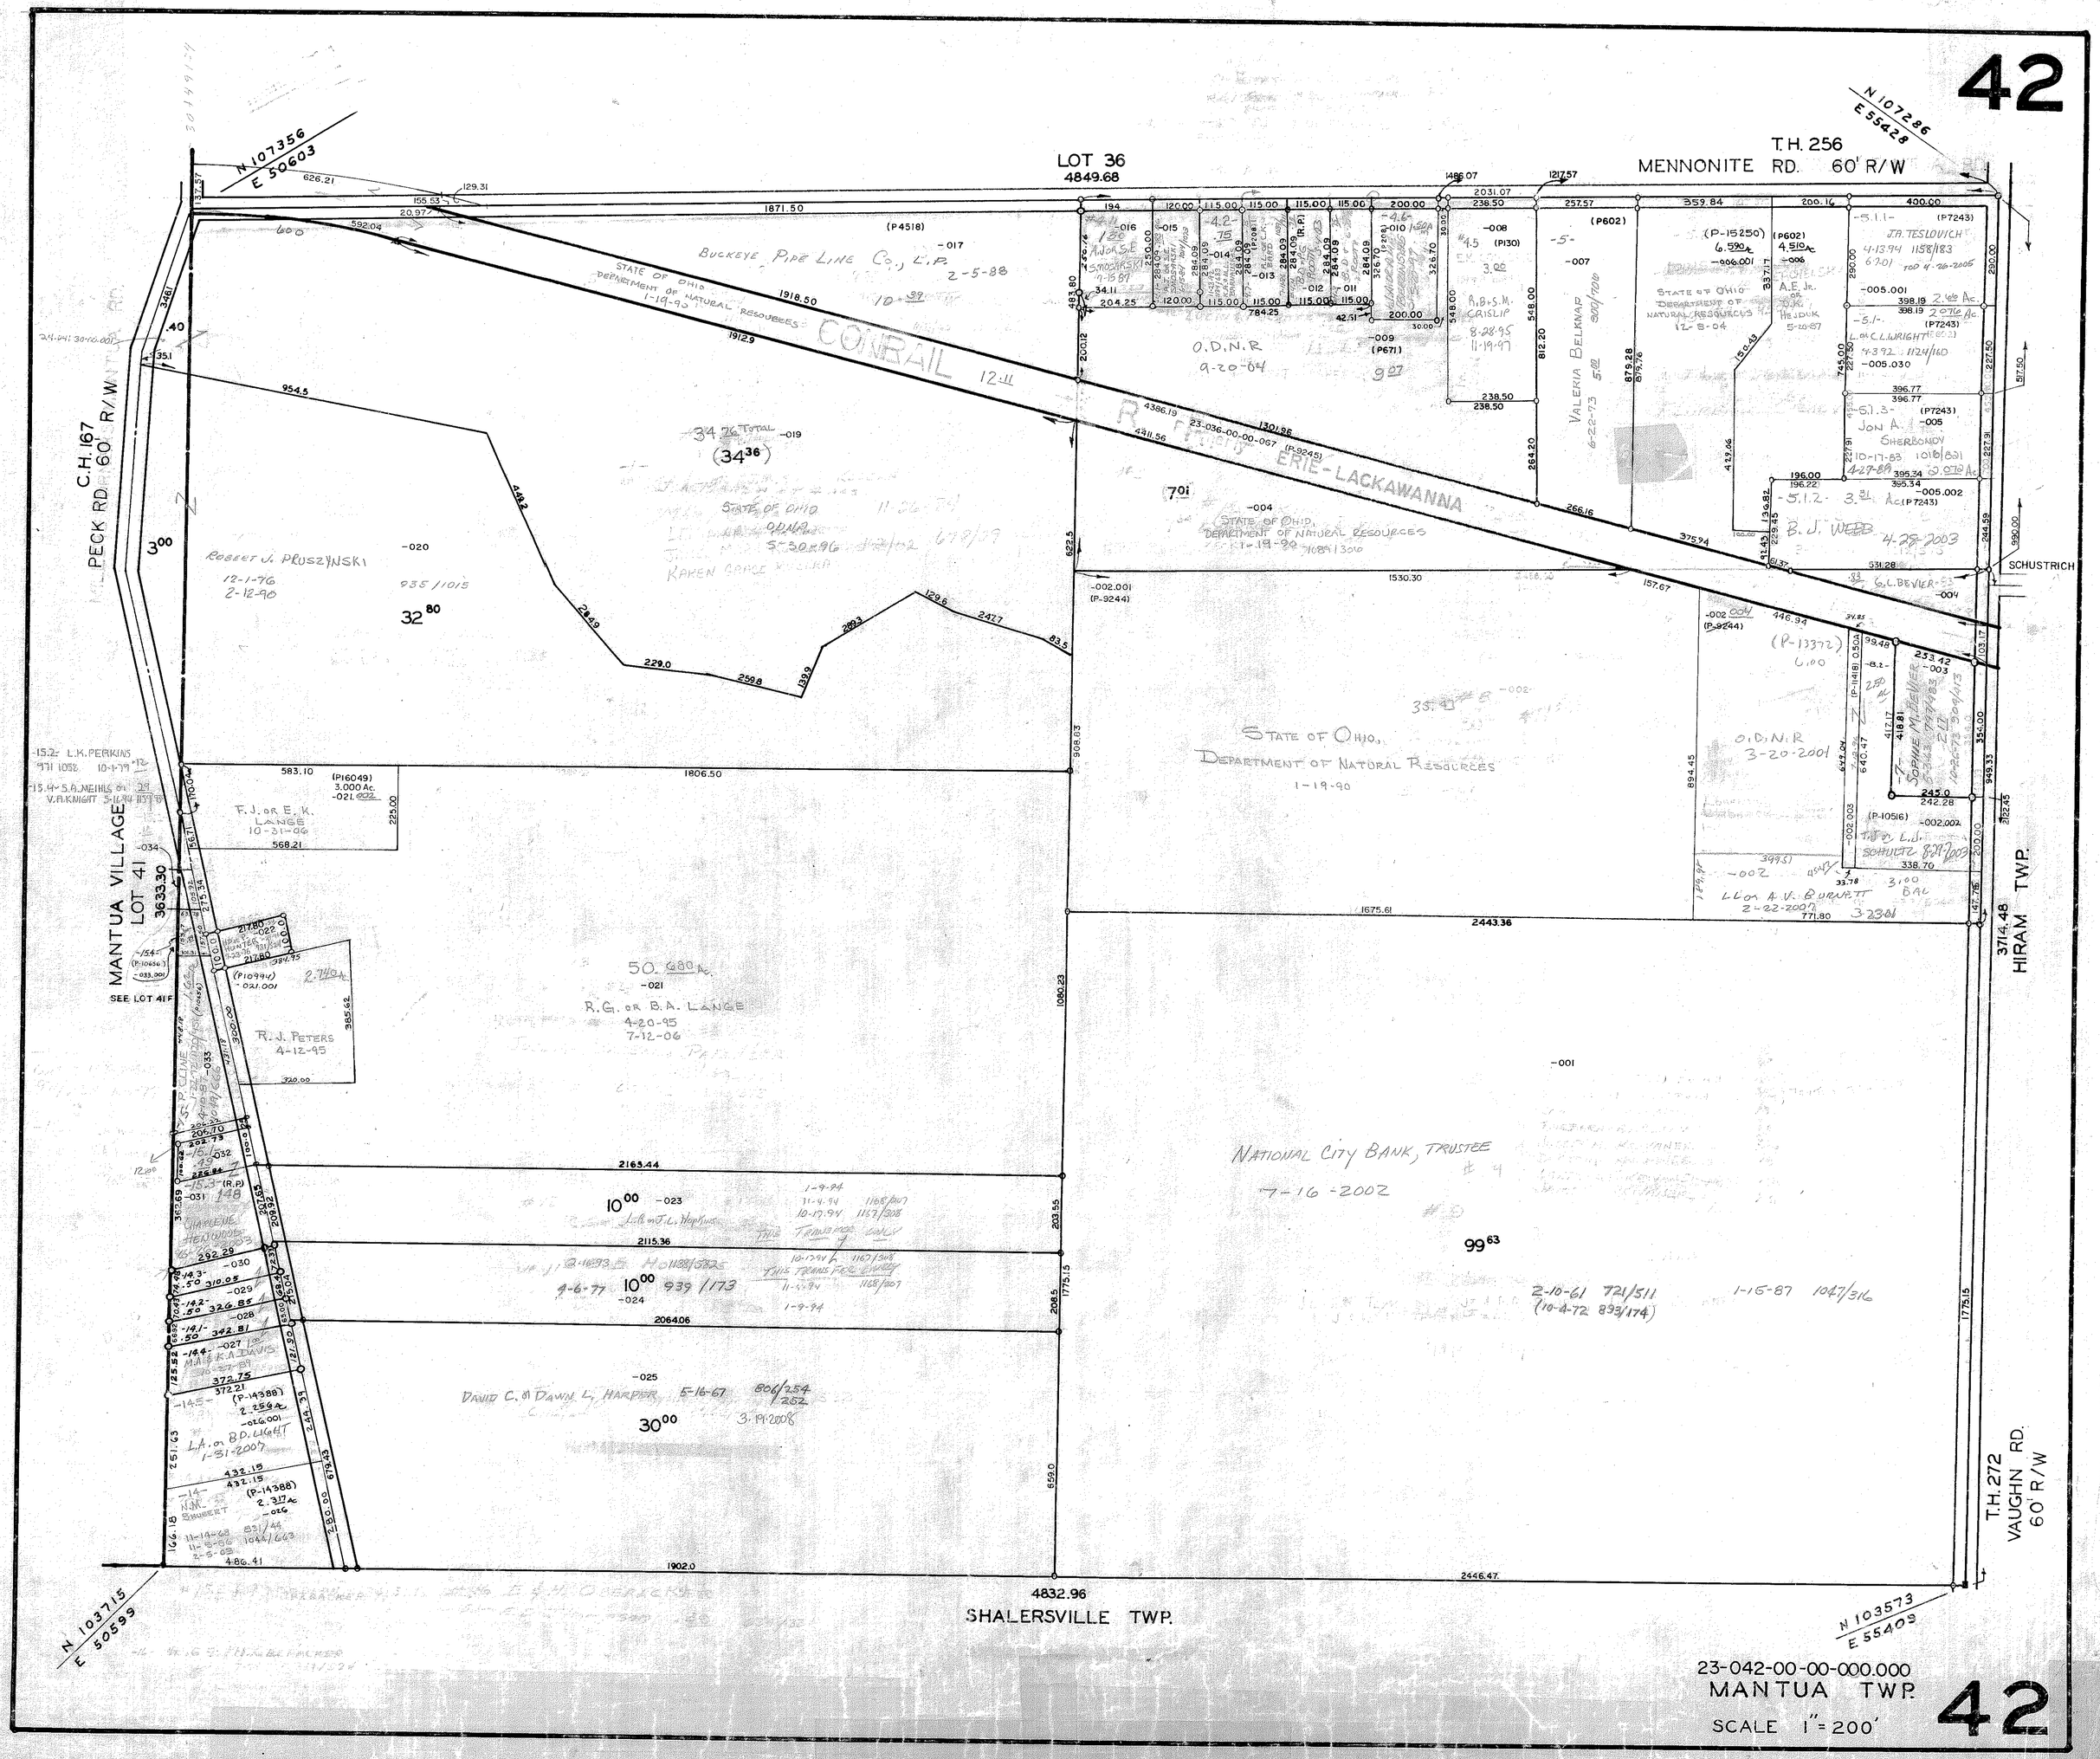
LOT 36
4849.68
T.H. 256
MENNONITE RD. 60' R/W
N 107356
E 50603
N 107286
E 55428
C.H. 167
PECK RD. 60' R/W
MANTUA VILLAGE
LOT 41
SEE LOT 41F
BUCKEYE PIPE LINE CO., L.P.
STATE OF OHIO
DEPARTMENT OF NATURAL RESOURCES
CONRAIL
ERIE-LACKAWANNA
SCHUSTRICH
HIRAM TWP.
T.H. 272
VAUGHN RD.
60' R/W
SHALERSVILLE TWP.
N 103715
E 50599
N 103573
E 55409
NATIONAL CITY BANK, TRUSTEE
99 63
23-042-00-00-000.000
MANTUA TWP.
SCALE 1" = 200'
42